THIS DRAWING AND COPYRIGHT BELONG TO BOLTON GATE CO LTD. DO NOT COPY, REPRODUCE, LOAN OR SUPPLY INFORMATION FROM THIS DRAWING WITHOUT BOLTON GATE CO LTD AUTHORISATION © BOLTON GATE CO LTD

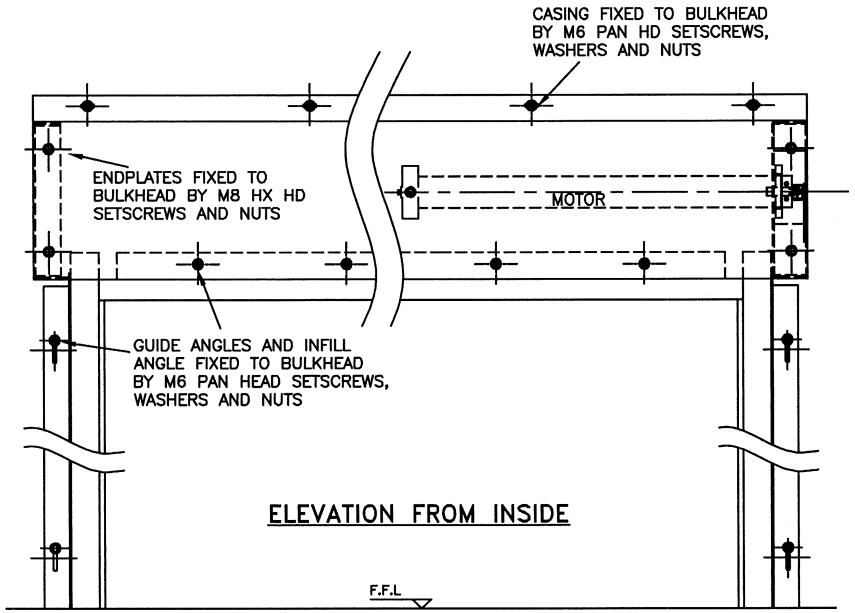

ELEVATION FROM INSIDE

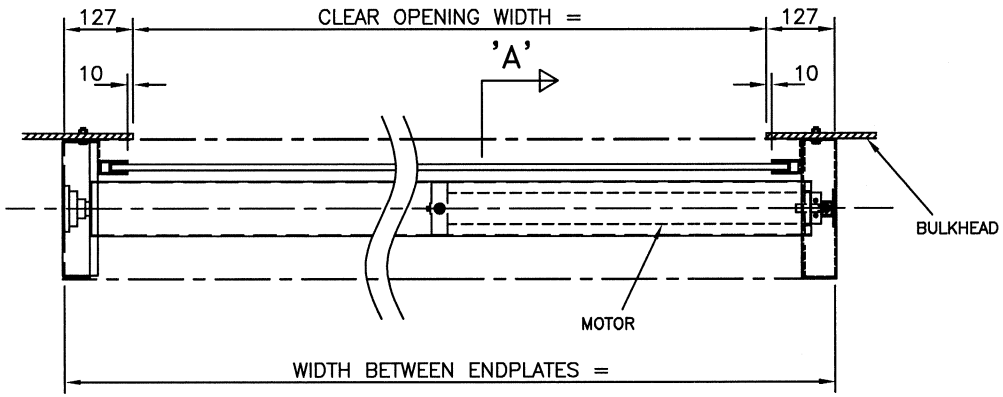

INSIDE OF OPENING
PLAN VIEW

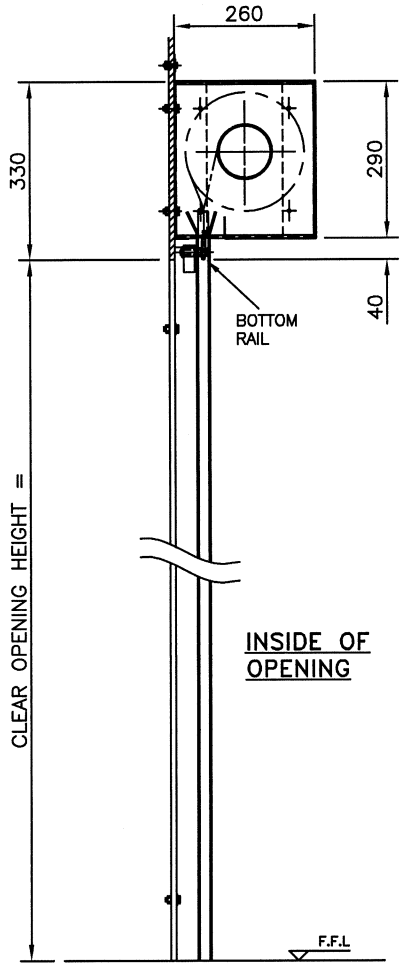

INSIDE OF OPENING

SECTION ON 'A'

NOTE; THIS DOOR MUST NOT BE INSTALLED OVER ESCAPE ROUTES

NOTES

1. IT IS THE CLIENTS RESPONSIBILITY TO ENSURE THE STRUCTURE IS CAPABLE OF ACCEPTING THE FIXINGS SHOWN AND ABLE TO SUPPORT THE WEIGHT OF THE DOOR WHETHER IT IS AT REST OR IN MOTION.
2. APPROX. DOOR WEIGHT =
3. WE RECOMMEND THAT SUITABLE ACCESS ACROSS THE FULL WIDTH OF THE SHUTTER BE PROVIDED FOR MAINTENANCE / REPLACEMENT PURPOSES. BOLTON GATE CO. LTD. WILL NOT ACCEPT ANY COSTS WHAT SO EVER ARISING FROM A FAILURE BY ANY PARTY TO ACT UPON THIS RECOMMENDATION.
4. ALL EXPOSED SUPPORTING STRUCTURES ARE TO BE PROTECTED; OR GAPS BETWEEN THE STRUCTURE AND THE SHUTTER EQUIPMENT CAUSED BY ANY UNEVENNESS OR DISCREPANCY IN THE OPENING ARE TO BE FILLED; BY OTHERS WITH, AS A MINIMUM FIRE RESISTANT MATERIALS OF EQUAL RATING TO THAT OF THE SHUTTER, FAILURE TO COMPLETE THIS WORK MAY INVALIDATE THE FIRE INTEGRITY OF THE SHUTTER.
5. ELECTRIC OPERATION 240 VOLT AC MOTOR. A 3 PIN SOCKET IS TO BE PROVIDED WITHIN 300mm OF THE MOTOR, BY OTHERS.
6. CONTROL PANEL INCORPORATING TEST FACILITY SWITCH.
7. FACILITY FOR CONNECTION TO THE FIRE ALARM. A NORMALLY CLOSED VOLT FREE CONTACT TO BE PROVIDED ON CLIENTS FIRE ALARM AND WIRED TO TERMINALS IN OUR CONTROL PANEL BY OTHERS.
8. UPON LOSS OF MAINS POWER THE DOOR WILL CLOSE.
9. KEYSWITCH c/w 2 KEYS.
10. FINISH:–

DOOR REF. No:

BOLTON GATE Co
Bolton Gate Co. Limited
Waterloo Street
Bolton. BL1 2SP
Telephone: 01204 871000
Facsimile: 01204 871049

TITLE
ARRANGEMENT OF ELECTRICALLY OPERATED 'AO' MARINE FIRE RESISTING ROLLER SHUTTER

SITE

DATE	REVISION	CHK'D	REF
			C
			B
			A

DATE	REVISION	CHK'D	REF
			F
			E
			D

DRAWN:
DATE:
CHECKED:
SCALE: 1:10 (A3)
WORKS ORDER No
DRAWING NUMBER

A0 MARINE STANDARD COIL upto4000W x upto2100H TM–FF–RH