THIS DRAWING AND COPYRIGHT BELONG TO BOLTON GATE CO LIMITED. DO NOT COPY, REPRODUCE, LOAN OR SUPPLY INFORMATION FROM THIS DRAWING WITHOUT BOLTON GATE CO LIMITED AUTHORISATION © BOLTON GATE CO LIMITED

ALL DIMENSIONS IN mm

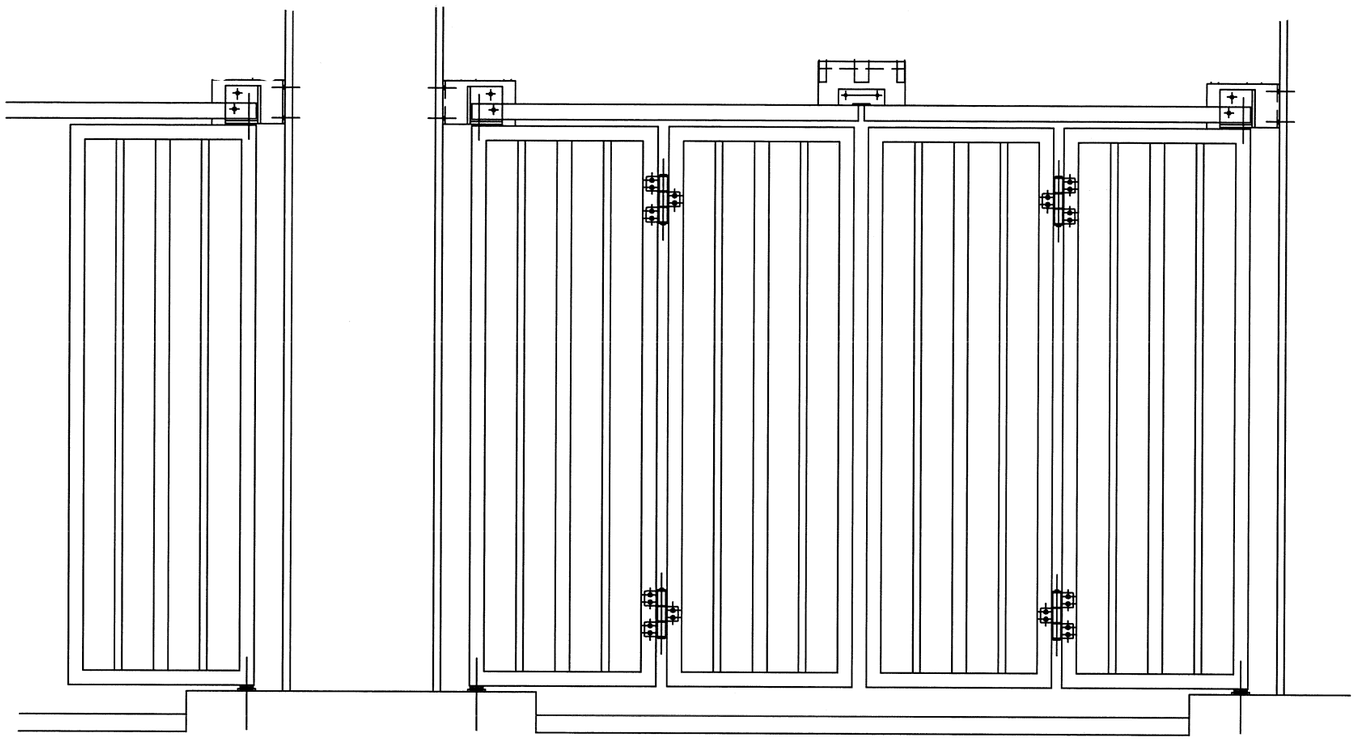

ELEVATION FROM THE INSIDE

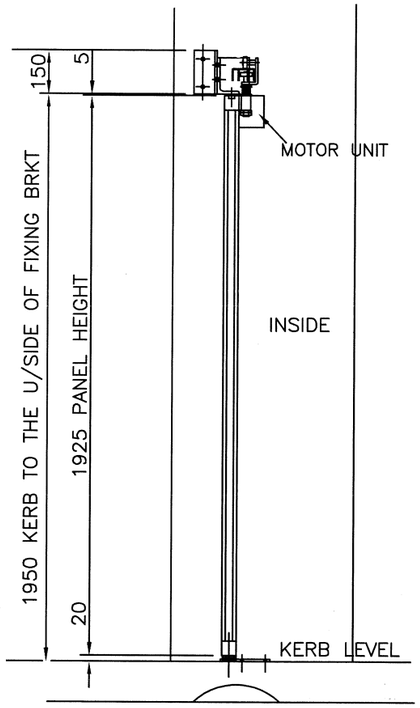

SECTION THROUGH

NOTES

1. STRUCTURAL
   IT IS THE CLIENTS RESPONSIBILITY TO ENSURE THAT THE STRUCTURE IS CAPABLE OF ACCEPTING THE FIXINGS SHOWN AND SUPPORTING THE GATE WEIGHT WHILST AT REST AND DURING OPERATION.

   APPROX GATE WEIGHT:

2. PANEL CONSTRUCTION
   50 x 50 RHS PERIMETER FRAME INFILLED WITH 50 x 50 & 25 x 25mm SQUARE VERTIVAL BARS

3. ELECTRIC OPERATION
   BY 2 No. 240 VOLT SINGLE PHASE MOTORS. CONTROL PANEL AND LOCAL KEYSWITCH OPERATION.

4. SAFETY PHOTOCELL

5. KERB'S
   CLIENT TO ENSURE KERBS ARE BUILT TO THE DETAILS SHOWN ON THE DRAWING.

6. FINISH
   POLYESTER POWDER COATED

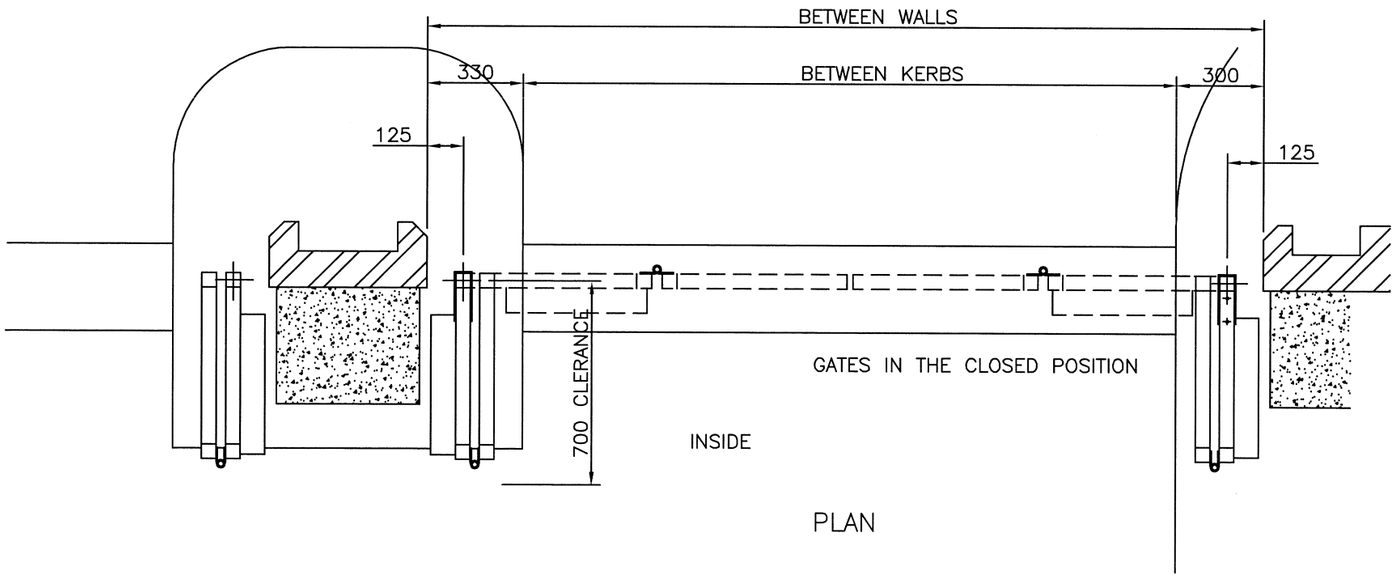

PLAN

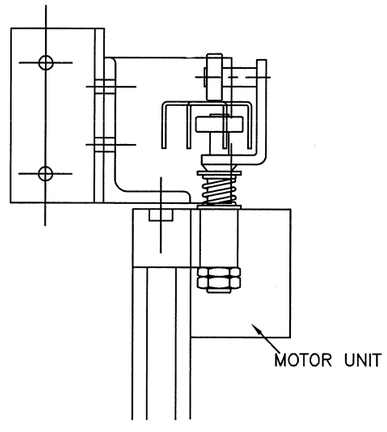

ENLARGED DETAIL AT HEAD

BOLTON GATE Co
Bolton Gate Co. Limited
Waterloo Street
Bolton. BL1 2SP
Telephone: 01204 871000
Facsimile: 01204 871049
E-Mail: projects@boltongate.co.uk

TITLE: ARRANGEMENT FOR ONE PAIR OF HINGED STEEL GATES

SITE:

DATE	REVISION	CHK'D	REF
			C
			B
			A

DATE	REVISION	CHK'D	REF
			F
			E
			D

DRAWN:
DATE:
CHECKED:
SCALE: 1:15(A2)

WORKS ORDER NUMBER

DRAWING NUMBER