THIS DRAWING AND COPYRIGHT BELONG TO BOLTON GATE CO LTD. DO NOT COPY, REPRODUCE, LOAN OR SUPPLY INFORMATION FROM THIS DRAWING WITHOUT BOLTON GATE CO LTD AUTHORISATION c BOLTON GATE CO LTD

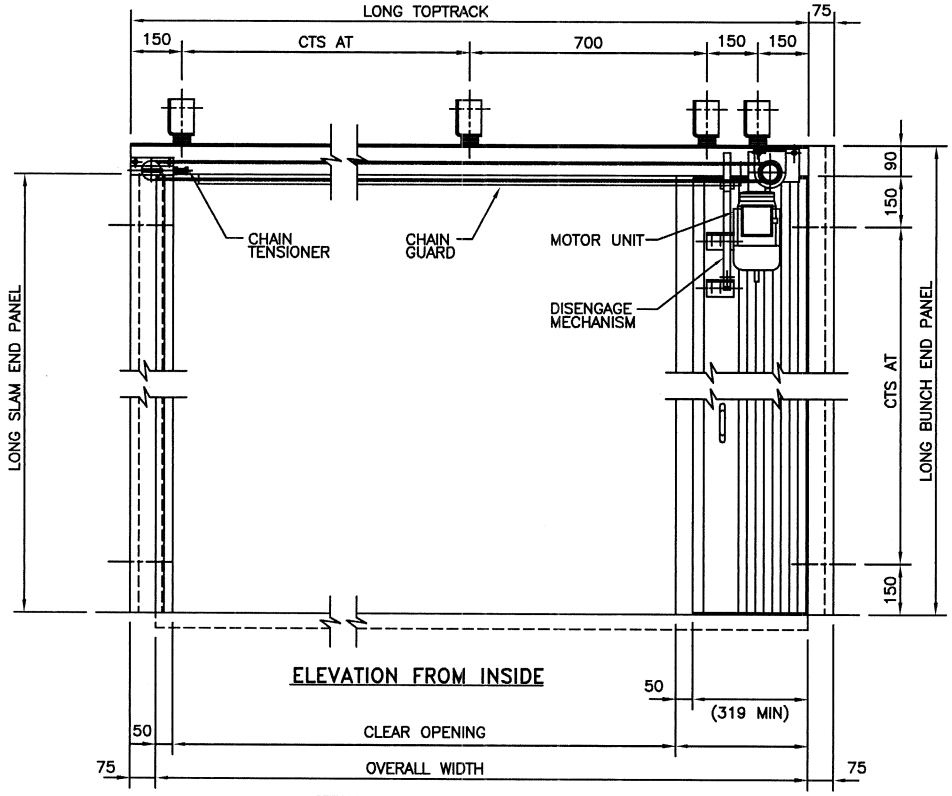

ELEVATION FROM INSIDE

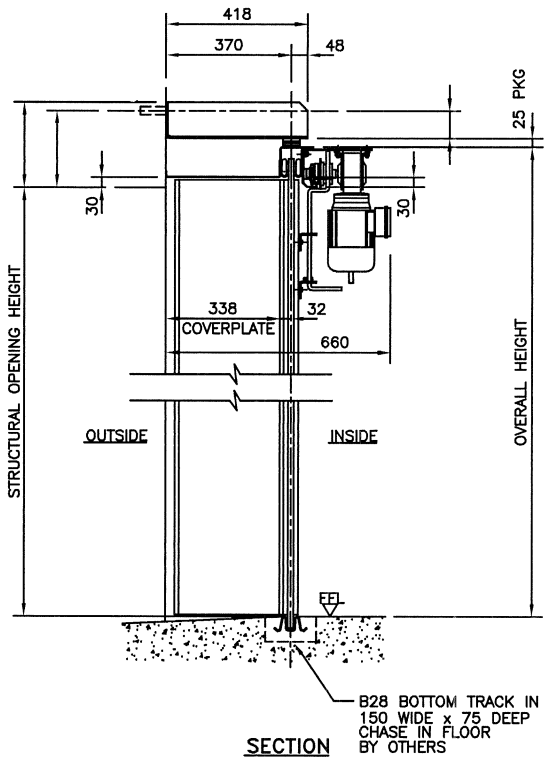

SECTION

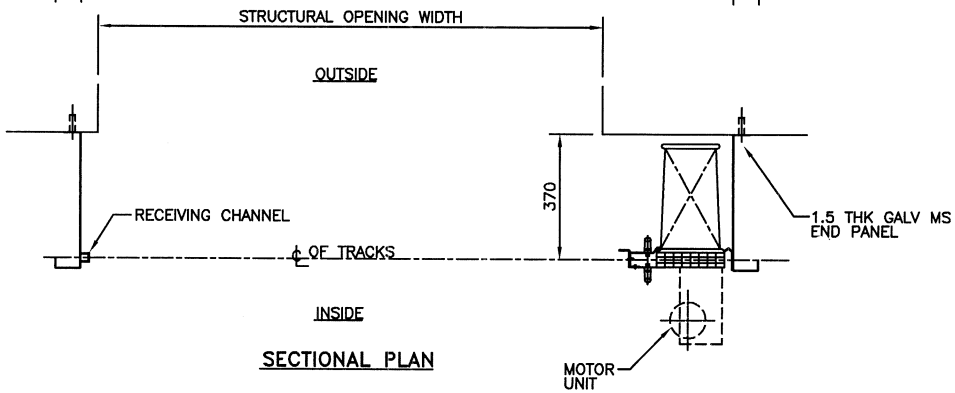

SECTIONAL PLAN

NOTES

1. STRUCTURAL

   IT IS THE CLIENTS RESPONSIBILITY TO ENSURE THAT THE STRUCTURE IS CAPABLE OF ACCEPTING THE FIXINGS SHOWN AND SUPPORTING THE DOOR/PRODUCT WEIGHT WHILST AT REST AND DURING OPERATION

   APPROX DOOR WEIGHT = Kg

2. BUILDERS WORK

   CLIENT TO PROVIDE 150 WIDE x 75 DEEP CHASE IN FLOOR FOR BOTTOM TRACK & MAKE GOOD AFTER INSTALLATION

3. ELECTRICAL SUPPLY

   415V 3PH + NEUTRAL 50HZ 10A SUPPLY – CLIENT TO PROVIDE A LOCKABLE ISOLATOR WITHIN 1 METRE OF THE MOTOR POSITION

4. LOCKING

   DEADLOCK C/W 2 KEYS

5. FINISH

   STANDARD GALVANIZED

BOLTON GATE Co
Bolton Gate Co. Limited
Waterloo Street
Bolton. BL1 2SP
Telephone: 01204 871000
Facsimile: 01204 871049

TITLE									
ARRANGEMENT OF No SINGLE LH ELECTRICALLY OPERATED EUROFOLD SHUTTER DOOR(S) (305mm LEAVES)			C			F	DRAWN:	WORKS ORDER No
			B			E	DATE:	
SITE			A			D	CHECKED:	DRAWING NUMBER
	DATE	REVISION	REF	DATE	REVISION	REF	SCALE: 1:15	

EURO-EO-LH-FF-305-A.DWG