THIS DRAWING AND COPYRIGHT BELONG TO BOLTON GATE CO LIMITED. DO NOT COPY, REPRODUCE, LOAN OR SUPPLY INFORMATION FROM THIS DRAWING WITHOUT BOLTON GATE CO LIMITED AUTHORISATION © BOLTON GATE CO LIMITED

ALL DIMENSIONS IN mm

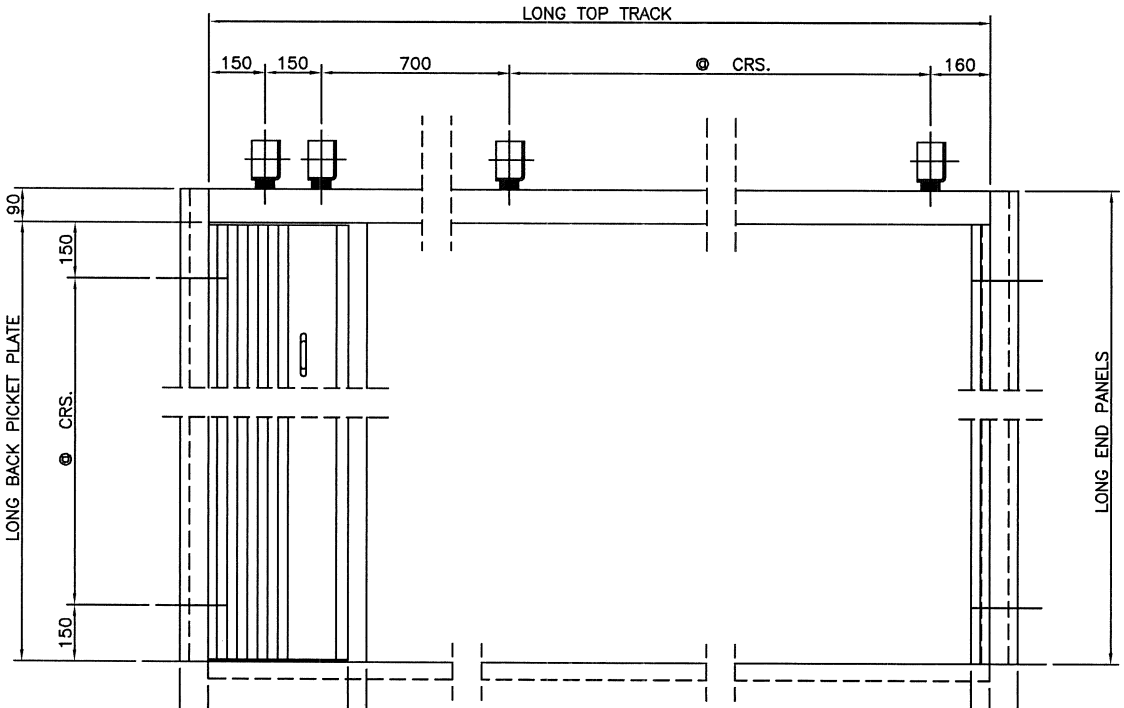

ELEVATION FROM INSIDE

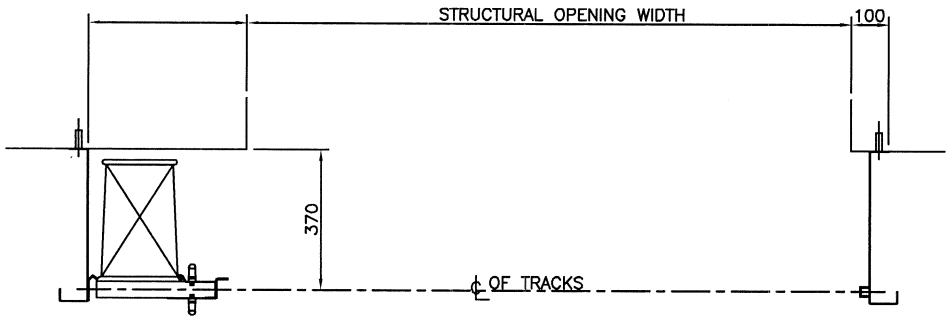

INSIDE

SECTIONAL PLAN

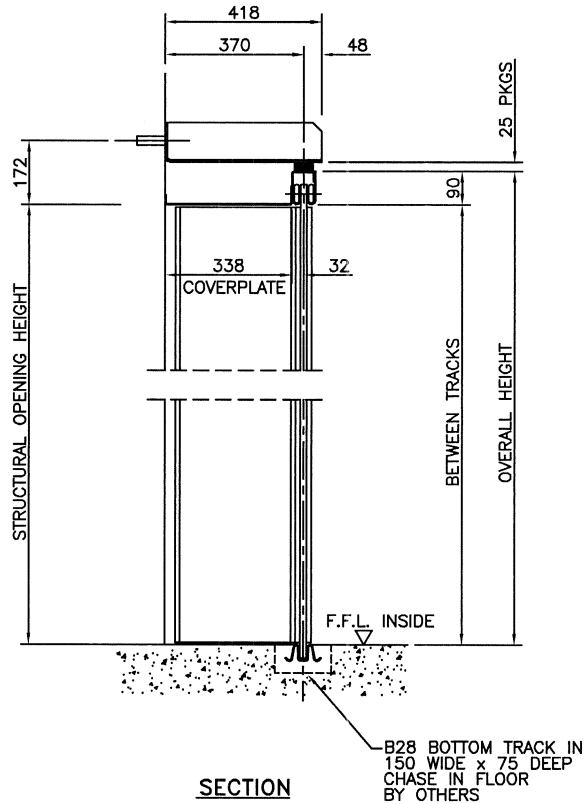

SECTION

NOTES

1. IT IS THE CLIENTS RESPONSIBILTY TO ENSURE THAT THE STRUCTURE IS CAPABLE OF ACCEPTING THE FIXINGS SHOWN AND SUPPORTING THE DOOR/PRODUCT WEIGHT WHILST AT REST AND DURING OPERATION.

APPROX DOOR WEIGHT = kg

2. CLIENT TO PROVIDE 150 WIDE x 75 DEEP CHASE IN THE FLOOR FOR THE BOTTOM TRACK AND MAKE GOOD AFTER INSTALLATION.

3. MANUALLY OPERATED.

4. LOCKING, DEADLOCK C/W 2 KEYS.

5. FINISH, STANDARD GALVANISED.

BOLTON GATE Co
Bolton Gate Co. Limited
Waterloo Street
Bolton. BL1 2SP
Telephone: 01204 871000
Facsimile: 01204 871049
E-Mail: projects@boltongate.co.uk

TITLE ARRANGEMENT OF SINGLE RH MANUALLY OPERATED EUROFOLD SHUTTER DOOR(S) (305 LEAVES)

SITE

DATE	REVISION	CHK'D	REF	DATE	REVISION	CHK'D	REF
			C				F
			B				E
			A				D

DRAWN: .....
DATE: .....
CHECKED: .....
SCALE: 1:10(A2)

WORKS ORDER NUMBER

DRAWING NUMBER

EURO-RH-FF-305