THIS DRAWING AND COPYRIGHT BELONG TO BOLTON GATE CO LTD. DO NOT COPY, REPRODUCE, LOAN OR SUPPLY INFORMATION FROM THIS DRAWING WITHOUT BOLTON GATE CO LTD AUTHORISATION © BOLTON GATE CO LTD.

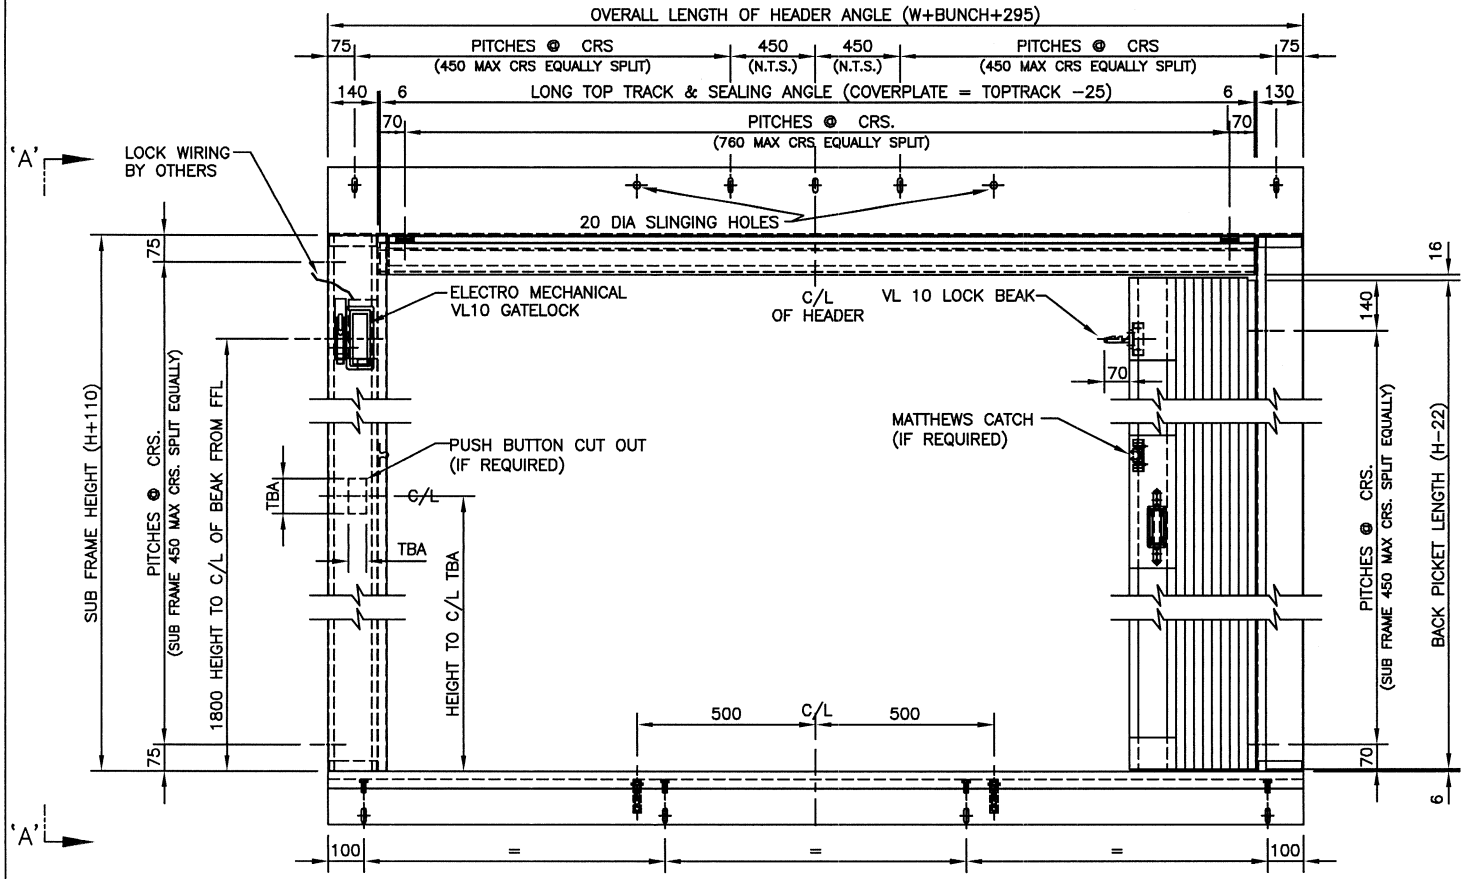

ELEVATION FROM LIFT WELL SIDE

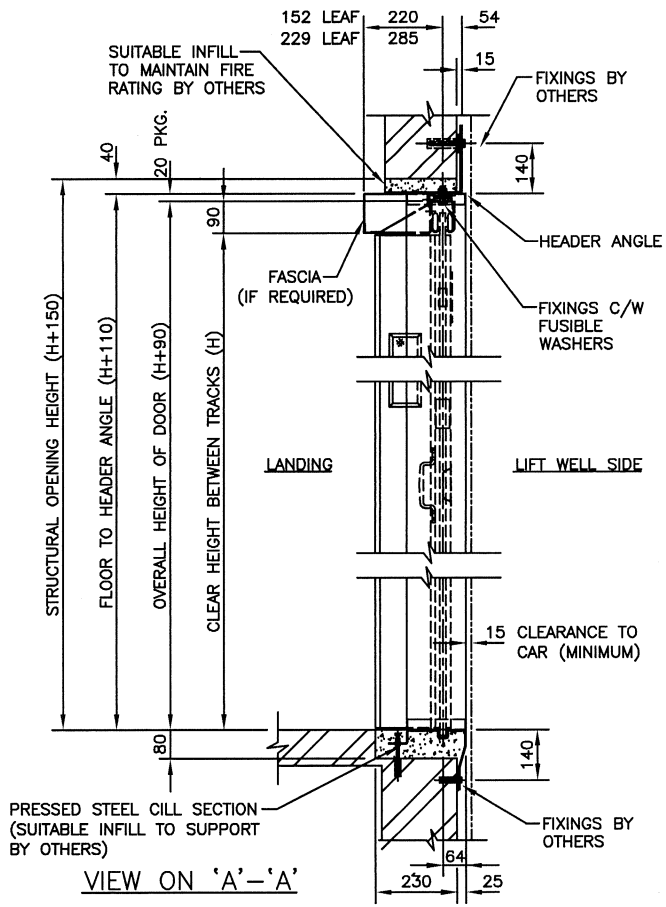

VIEW ON 'A'–'A'

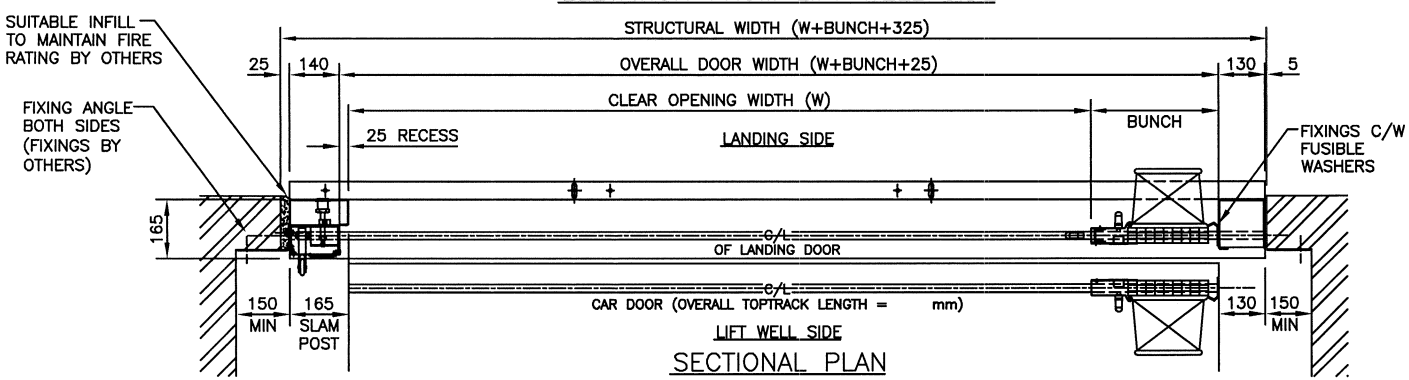

SECTIONAL PLAN

SPECIFICATION – TICK BOX IF REQUIRED	
EUROFOLD	☐
SUPERIOR	☐
152mm WIDE SHUTTER LEAVES	☐
229mm WIDE SHUTTER LEAVES	☐
VISION PANEL IN FIRST LEAF	☐
MATTHEWS CATCH	☐
VL 10 LOCK WITH EMERGENCY RELEASE MECHANISM	☐
CUT OUT ONLY FOR PUSH BUTTON STATION	☐
FASCIA	☐
REINFORCED CILL SECTION	☐
FINISH	
GALVANISED	☐
POLYESTER POWDER COATED	☐
STAINLESS STEEL	☐

BOLTON GATE Co
Bolton Gate Co. Limited
Waterloo Street
Bolton. BL1 2SP
Telephone: 01204 871002
Facsimile: 01204 871049

CLIENT

SITE

TITLE
SUB–FRAME ASSEMBLY FOR FIRE RESISTING EUROFOLD / SUPERIOR LIFT LANDING DOORS (165 SLAM POST / 130 BUNCH POST, LH)

DOOR REFERENCE NUMBER/S

REVISION	REF
	C
	B
	A

DRAWN:
DATE:
CHECKED:
SCALE: N.T.S.
WORKS ORDER No
DRAWING NUMBER 01/1019–LH

01–1019–LH four side 165 slam upto 3300struct x 3170hbt 06–04–05