THIS DRAWING AND COPYRIGHT BELONG TO BOLTON GATE CO LTD. DO NOT COPY, REPRODUCE, LOAN OR SUPPLY INFORMATION FROM THIS DRAWING WITHOUT BOLTON GATE CO LTD AUTHORISATION c BOLTON GATE CO LTD

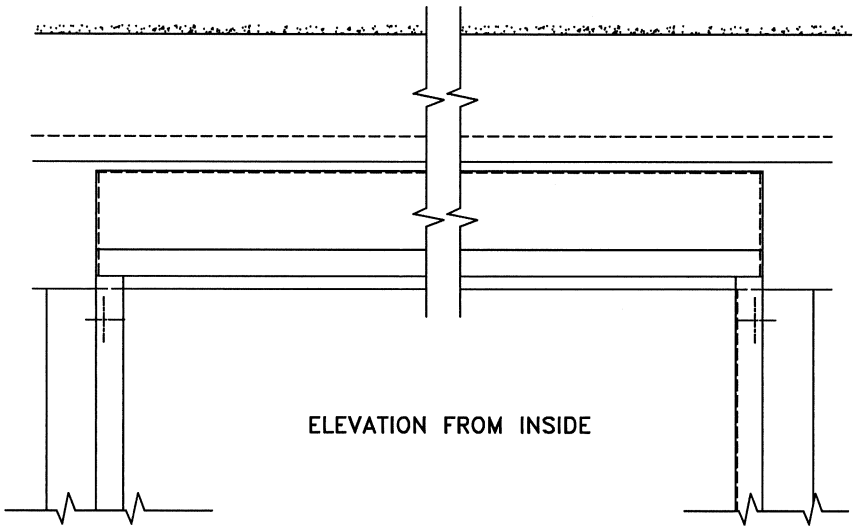

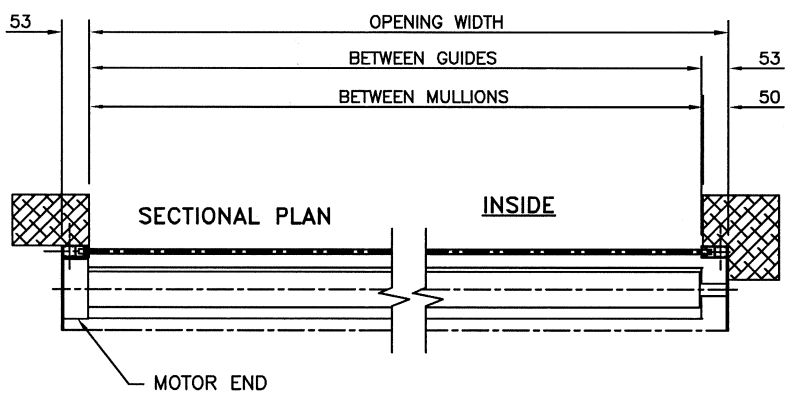

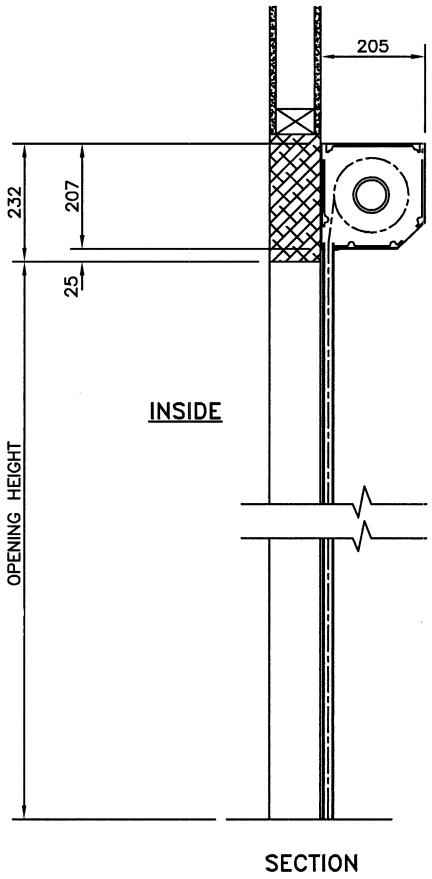

SECTION

NOTES

1. IT IS THE CLIENTS RESPONSIBILITY TO ENSURE THE STRUCTURE IS CAPABLE OF ACCEPTING THE FIXINGS SHOWN AND SUPPORTING THE DOOR / PRODUCT WEIGHT WHILST AT REST AND DURING OPERATION

   APPROX. DOOR WEIGHT = Kg

2. ELECTRICAL OPERATION BY TUBULAR MOTOR TO SUIT A 240V 1PH SUPPLY CONNECTED TO A 13 AMP SOCKET TO BE POSITIONED WITHIN 1 METRE OF THE MOTOR BY OTHERS

3. EMERGENCY LOW LEVEL HAND CRANK FOR USE IN THE EVENT OF POWER FAILURE (ONE WINDING HANDLE SUPPLIED PER CONTRACT).

4. OPERATION BY LOW LEVEL KEYSWITCH FITTED ON LH SIDE LOOKING FROM FOYER

5. FINISH: STANDARD WHITE

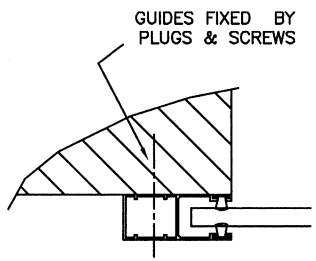

ENLARGED GUIDE DETAIL

BOLTON GATE Co
Bolton Gate Co. Limited
Waterloo Street
Bolton. BL1 2SP
Telephone: 01204 871000
Facsimile: 01204 871049

TITLE: ARRANGEMENT OF 1 No ELECTRICALLY OPERATED SECURIGUARD ROLLER SHUTTER 41mm ALUMINIUM LATHS (TUBE MOTOR)

SITE

DATE	REVISION	REF	DATE	REVISION	REF
		C			F
		B			E
		A			D

DRAWN: | WORKS ORDER No
DATE:
CHECKED: | DRAWING NUMBER
SCALE: NTS